NOTES:
1. 82 PSF ROOF DESIGN LOAD
2. BARE FLOORS THROUGHOUT

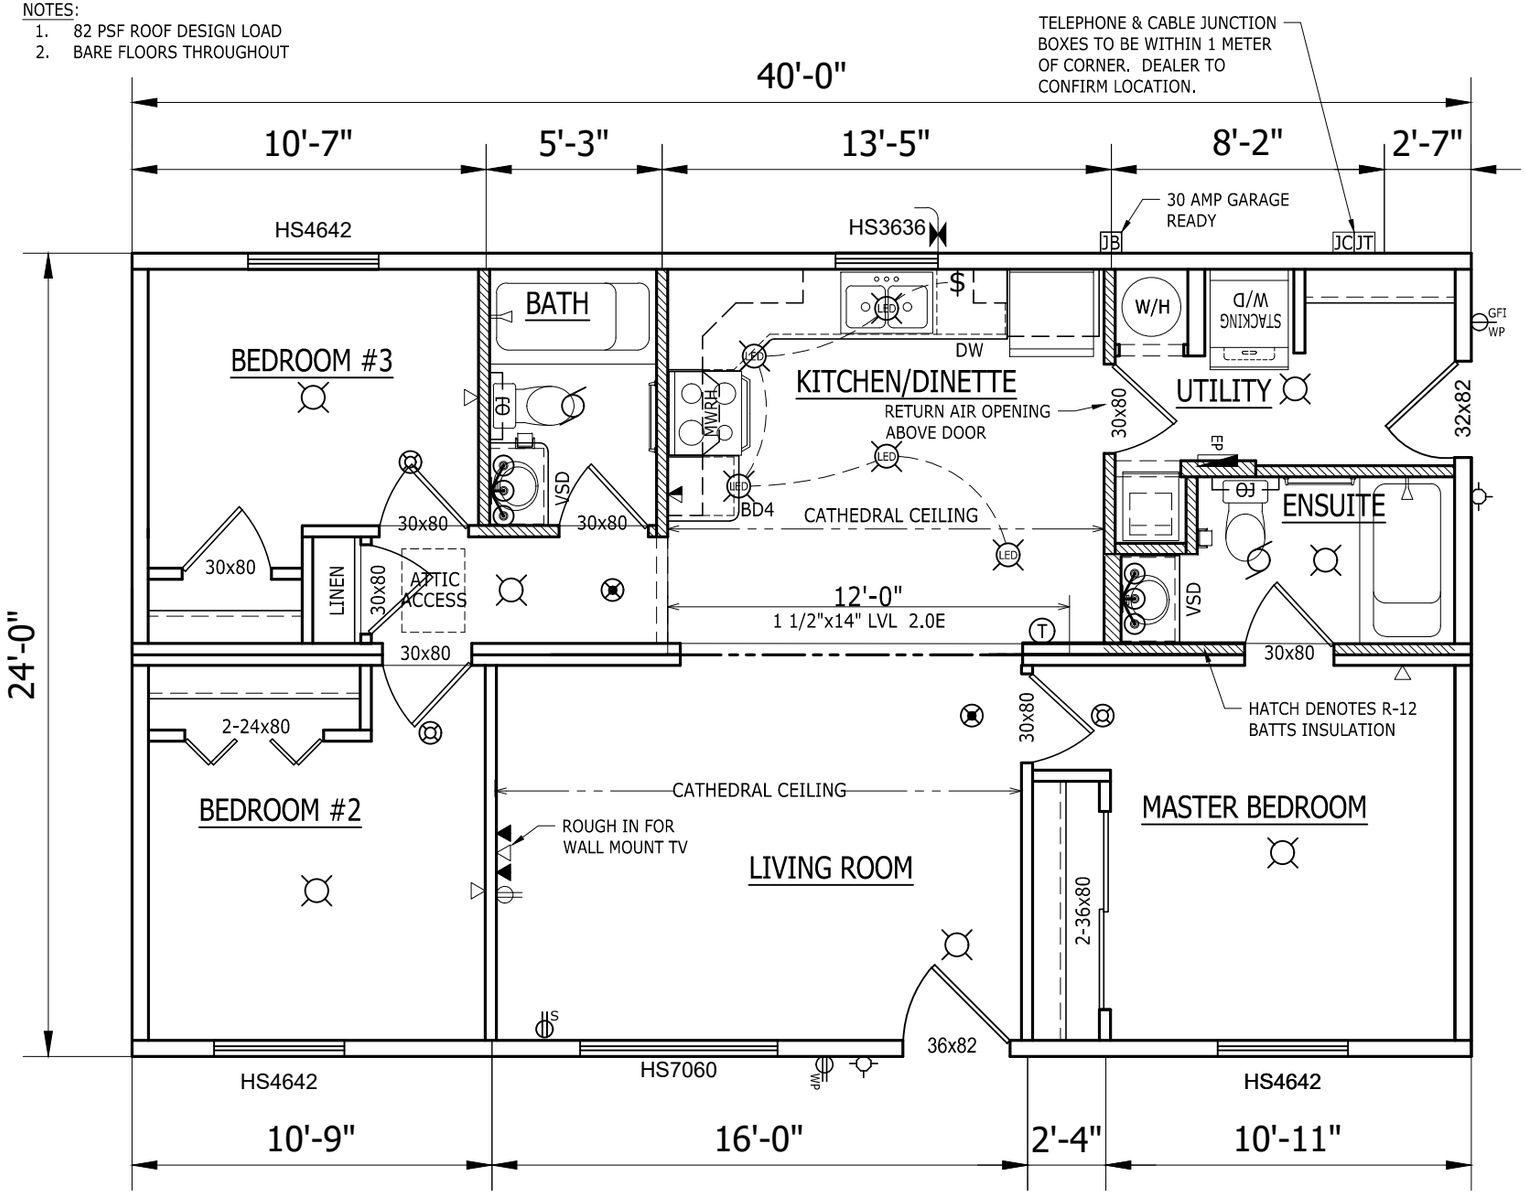

UG	= UPPER GLASS
MW	= MICROWAVE
TR	= RECYCLE/ TRASH BIN
BD	= KITCHEN DRAWERS
LS	= LAZY SUSAN
VD	= VANITY DRAWERS
MWRH	= MICROWAV/RNGHOOD
RMC	= REC. MED. CAB.
EP	= ELECTRICAL PANEL
	= R/I PHONE/ CABLE
	= PREWIRE CABLE
	=PREWIRE PHONE
USB USB	=USB/ RECEPTACLE
	= RECEPTACLE
S	= SWITCHED RECEPT.
WP WP	= EXTERIOR RECEPT.
$	= SWITCH
3 $	= 3 WAY SWITCH
	= EXTERIOR LIGHT
	= CEILING LIGHT
	DUAL HEAD EMERG.
EXIT	= EMERG/EXIT COMBO
	= EMERGENCY LIGHT
	= FLUORESCENT
	= UNDERCAB HALOGEN
	= CEILING FAN LIGHT COMBO.
	= VANITY LIGHT
	= SCONCE LIGHT
	= BATH FAN
	= CO2/ SMOKE COMBO. = SMOKE ALARM
	= DOOR CHIMES
DC	= EXT DOOR CHIMES
JF	= J.B. @ FLOOR
JA	= J.B. @ ATTIC
JC JT	= CABLE/ PHONE J.B.
	= FROST FREE TAP
	= FURNACE
WH	= WATER HEATER
	= WASHER\DRYER

Please Sign and Return in 1 Day:

X

SRI Kelowna

CLIENT:
STOCK - OREGON
LAKE COUNTRY MODULAR & MAXIMUM

TITLE:
CONFIRMATION DRAWING

MODEL: GDII-4400

SERIAL #: ---

DWG BY: RM
DATE: 2021-10-06
SCALE: NTS
FILE: SR003108.DWG
CHK'D BY:

DATE	REVISION DESCRIPTION	BY

PRODUCTION #: SR003108

DWG #: CF1