NOTE: LINO THROUGOUT
100 psf ROOF LOAD

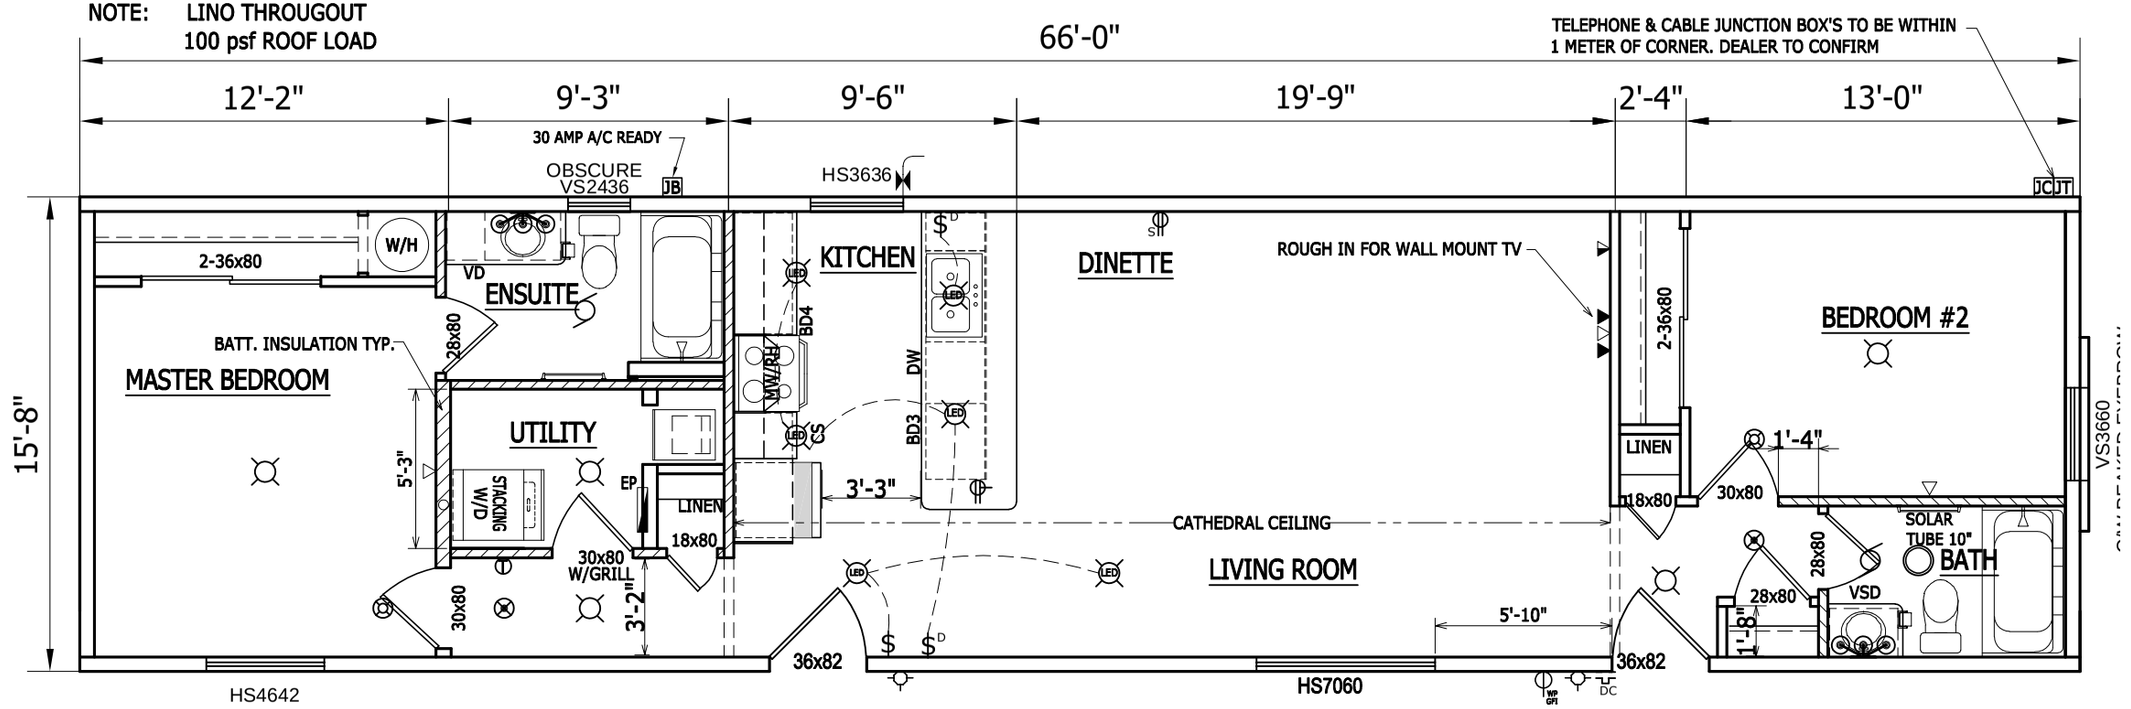

MW	= MICROWAVE
TR	= RECYCLE/ TRASH B
BD	= KITCHEN DRAWEI
LS	= LAZY SUSAN
VD	= VANITY DRAWEI
MWRH	= MICROWAV/RNGHC
RMC	= REC. MED. CAB.
EP	= ELECTRICAL PAN
	= R/I PHONE/ CAE
	= PREWIRE CABL
	=PREWIRE PHONI
USB USB	=USB/ RECEPTAC
	= RECEPTACLE
S	= SWITCHED RECEI
WP WP	= EXTERIOR RECEI
$	= SWITCH
3 $	= 3 WAY SWITCH
	= EXTERIOR LIGH
	= CEILING LIGHT
	DUAL HEAD EMEI
EXIT	= EMERG/EXIT COMB
	= EMERGENCY LIGH
	= FLUORESCENT
	= UNDERCAB HALO
	= CEILING FAN LIGHT COMBO.
	= VANITY LIGHT
	= SCONCE LIGHT
	= BATH FAN
	= CO2/ SMOKE COM
	= SMOKE ALARM
	= DOOR CHIMES
DC	= EXT DOOR CHIM
JF	= J.B. @ FLOOR
JA	= J.B. @ ATTIC
JC JT	= CABLE/ PHONE
	= FROST FREE TA
	= FURNACE
WH	= WATER HEATER
	= WASHER\DRYEI

Please Sign and Return in 1 Day:

X

SRI Kelowna

CLIENT:
STOCK - SCOTTY 3

LAKE COUNTRY MODULAR & MAXIMUM

TITLE:
CONFIRMATION DRAWING

MODEL:
LC-0246

SERIAL #:

DWG BY: RM
DATE: JUNE 7-21
SCALE: NTS
FILE: SR003012.dwg
CHK'D BY:

DATE	REVISION DESCRIPTION	BY
6/9/2021	AS PER FAX/EMAIL JUNE 7, 2021	RITA

PRODUCTION #:
SR003012

DWG #:
CF1